GENERAL NOTES:

1) THIS PLAN IS CONCEPTUAL IN NATURE AND SUBJECT TO CHANGE.

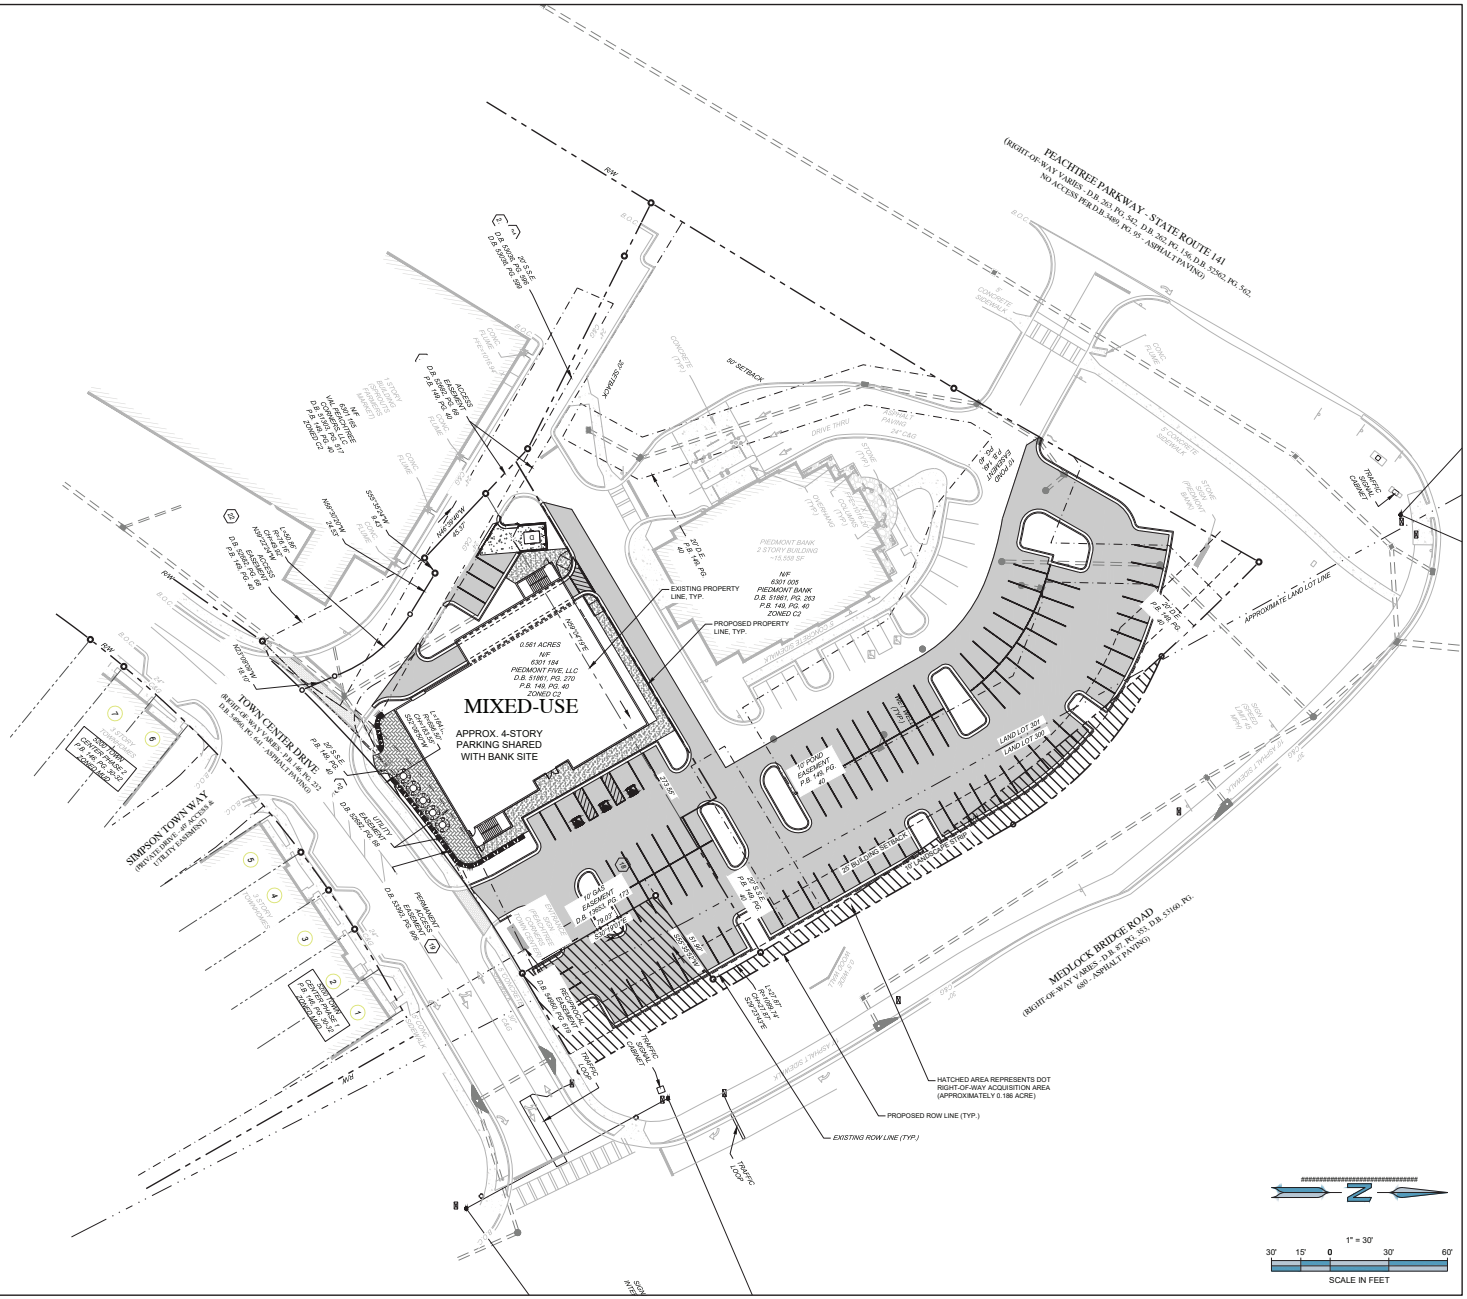

GEORGIA811
Utilities Protection Center, Inc.
Know what's below. Call before you dig.

ENGINEER:

FORESITE group

Foresite Group, LLC
3740 Davinci Ct.
Suite 100
Peachtree Corners, GA 30092

o | 770.368.1399
f | 770.368.1944
w | www.foresitegroup.net

DEVELOPER:

NEW URBAN DEVELOPMENT PC, GA, LLC
5445 TRIANGLE PARKWAY, SUITE 220
PEACHTREE CORNERS, GA 30092
404.808.1145

CONTACT: MR. JOHN McCLESKEY JR

PROJECT:

MIXED USE BUILDING

3847 MEDLOCK BRIDGE RD
PEACHTREE CORNERS, GA 30092
LL: 300 & 301, 6TH DIST. PARCEL #6301 184,

SEAL:

REVISIONS	DATE

PROJECT MANAGER:	JMJ
DRAWING BY:	JAM
JURISDICTION:	PEACHTREE CORNERS, GA
DATE:	2022.05.26
SCALE:	1" = 20'
TITLE:	

SITE & PAVING PLAN

SHEET NUMBER:

C-1

COMMENTS: NOT FOR CONSTRUCTION

JOB/FILE NUMBER: 1262.006